GENERAL NOTES:

1. PHASE DIVIDING WALL TO REMAIN IN PLACE UNTIL SPRINKLER SYSTEM IN BOTH PHASES IS COMPLETE, FULLY FUNCTIONAL, AND TESTED.
2. ALL DEMOLITION AND CONSTRUCTION TO BE ACCOMPLISHED IN COMPLIANCE WITH THE VIRGINIA STATE FIRE PREVENTION CODE AND NFPA 241

PHASE DIVIDING WALL TYPE

P

NON-BEARING

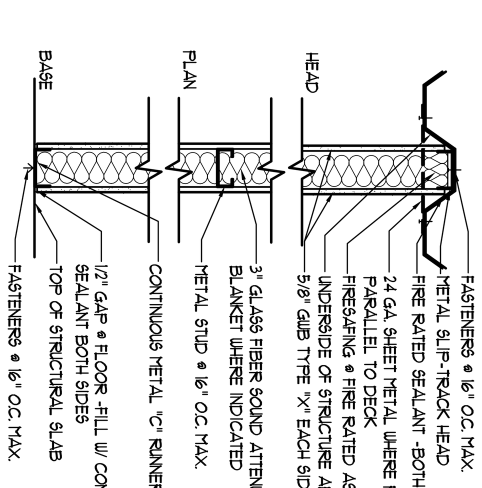

TYPE	TOTAL THK	STUD SIZE	GA	LIMITING HGT. W/ STUDS @ 16"O.C. *	NOTES	STC RTG.	UL NO.	FIRE RTG.
P	4 7/8"	3 5/8"	25	16'-0"	SOUND BLANKETS GWB TO STRUCTURE	44	U 465	1 HR

-PROVIDE MID-POINT BLOCKING (TYP.)
* L/240 MAXIMUM ALLOWABLE DEFLECTION

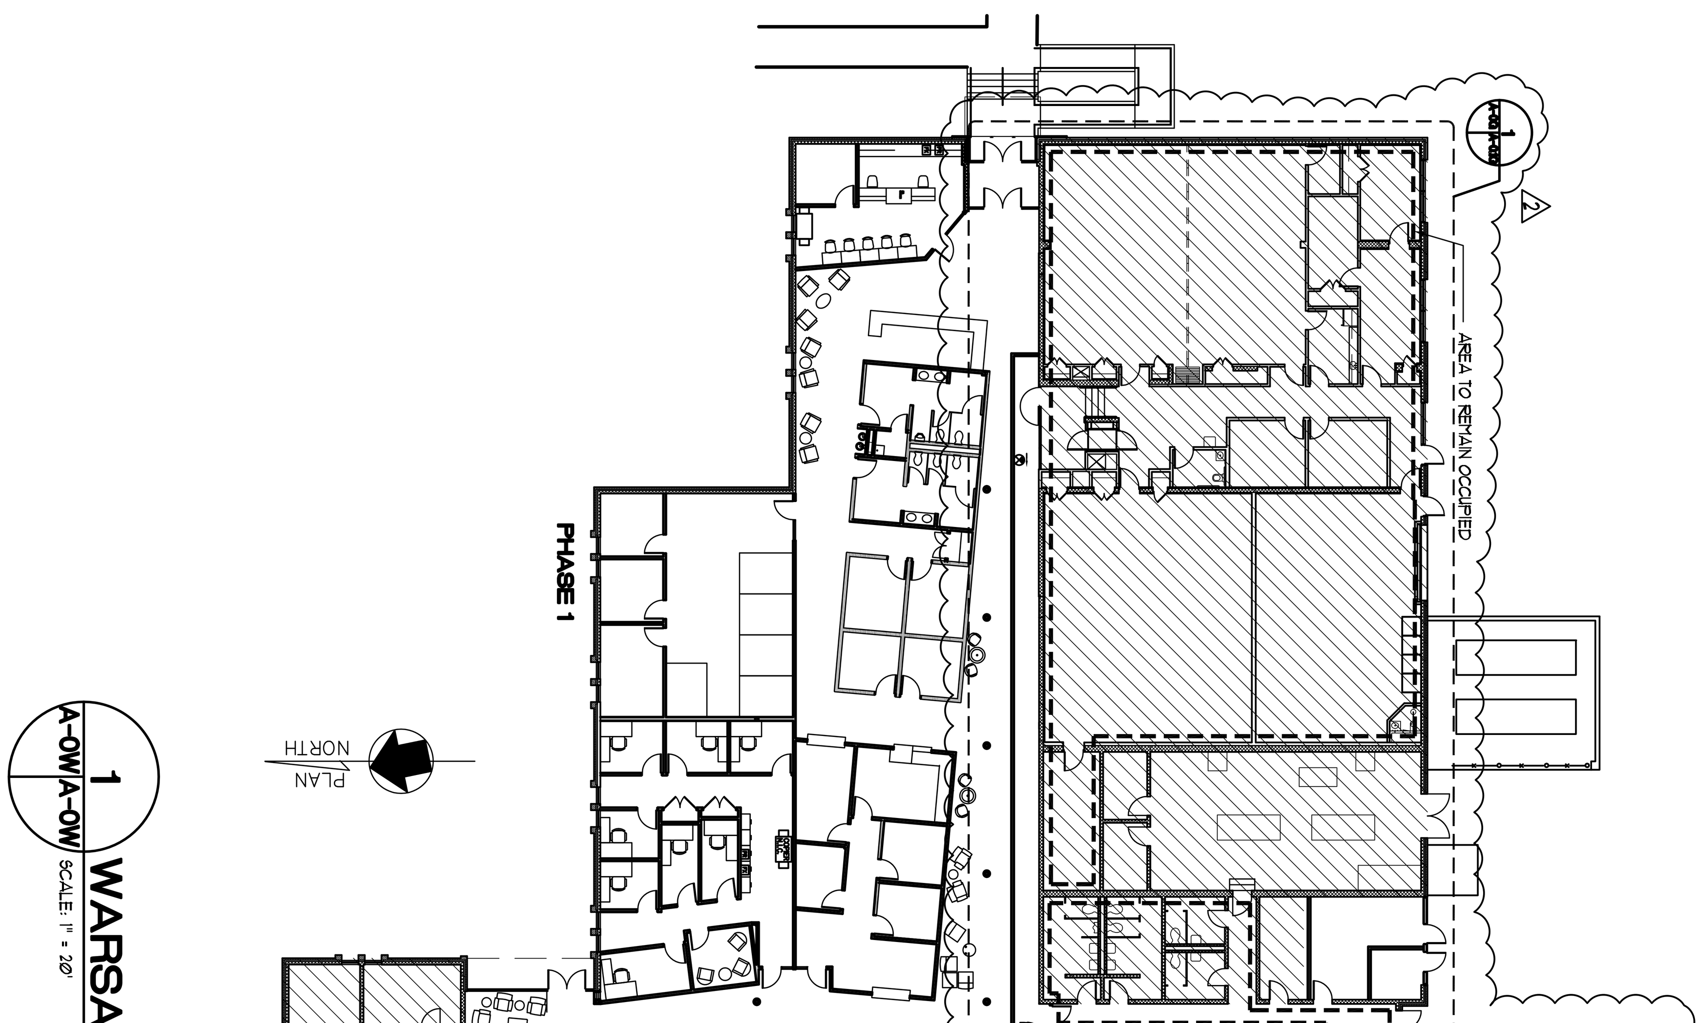

1 WARSAW CAMPUS PHASE 1 PLAN
SCALE: 1" = 20'

DENOTES AREAS NOT TO BE IN PHASE 1

DENOTES AREAS NOT TO BE RENOVATED EXCEPT INSTALLATION OF NEW SPRINKLER SYSTEM

SCALE: 1"= 20' (0 5 10 20 30)

2 WARSAW CAMPUS PHASE 2 PLAN
SCALE: 1" = 20'

DENOTES AREAS NOT TO BE IN PHASE 2

SCALE: 1"= 20' (0 5 10 20 30)

Date: JANUARY 13, 2010

REVISIONS	
NO.	DATE
2	REV. WORK 3/3/2010

COMMONWEALTH OF VIRGINIA
STEPHEN FLOYD CYBULSKI
Lic.NO.013047
ARCHITECT

Sheet **A-0W**

File Number RCC-A0W-PHASE

PHASING PLANS
WARSAW CAMPUS

RAPPAHANNOCK COMMUNITY COLLEGE
CAMPUS RENOVATIONS
WARSAW + GLENNS, VIRGINIA
PC: 260-17712

nbj ARCHITECTURE
A Professional Limited Company
GROVE PARK SQUARE
11537-B NUCKOLS ROAD
Glen Allen, Virginia 23059
(804) 273-9811 fax: (804) 273-9843